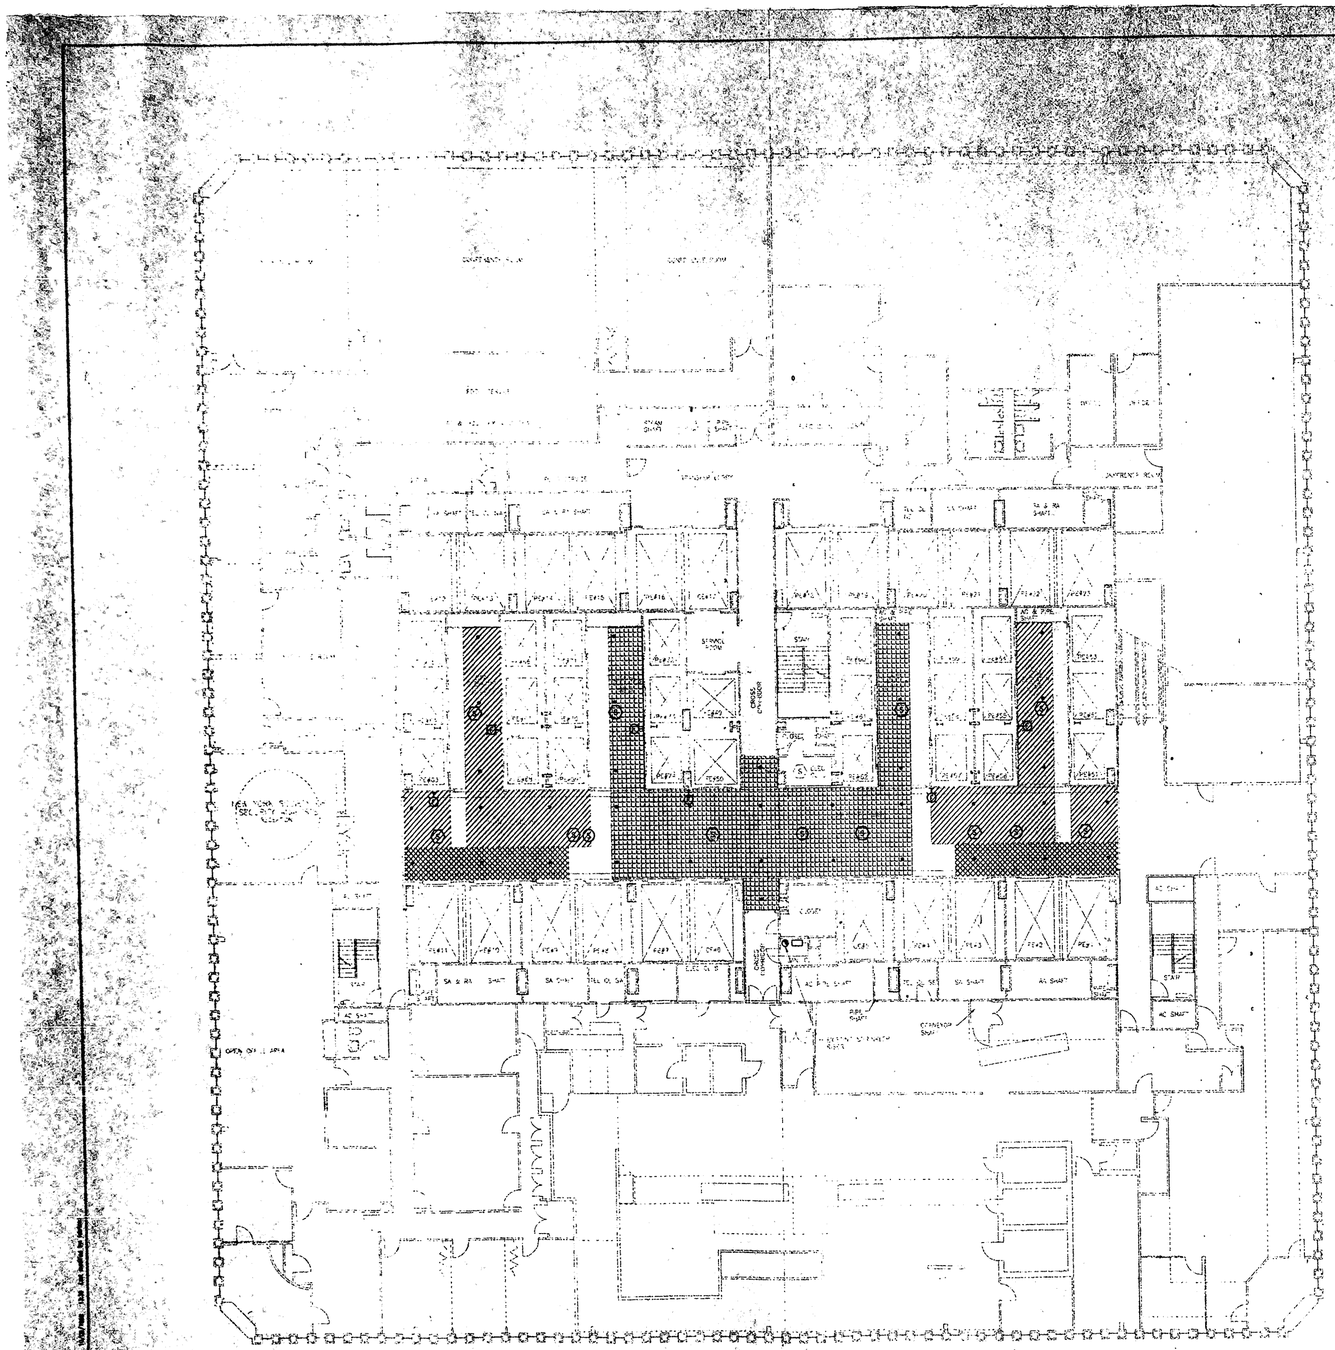

STAGING PLAN NOTES

1. EACH SKYLOBBY, HIGH RISE AND LOCAL ELEVATOR LOBBIES, SHALL BE BROKEN INTO THREE (3) WORK ZONES.
2. WORK IN WORK ZONES MAY BE PERFORMED DURING OFF-HOURS (6:00 PM EACH EVENING MONDAY-THROUGH THURSDAY TO 6:00 AM THE FOLLOWING DAY AND 6:00 PM FRIDAY THROUGH 6:00 AM MONDAYS.
3. WORK WILL ONLY BE PERFORMED IN ONE WORK ZONE PER FLOOR AT ANY ONE TIME.
4. ALL SPRINKLER AND FIRE ALARM INSTALLATION WORK IN THE WORK ZONES SHALL BE PERFORMED ON WEEKENDS, 7PM FRIDAY THROUGH 5AM MONDAY.
5. RESTORATION WORK, INCLUDING PATCHING AND PAINTING, IN THE WORK ZONES SHALL BE PERFORMED DURING OFF-HOURS.
6. AT THE END OF WORK IN EACH WORK ZONE THE CONTRACTOR MUST REMOVE ALL CONSTRUCTION BARRIERS AND MATERIALS SO AS TO FULLY RESTORE THE AREA FOR PEDESTRIAN TRAFFIC.
7. DURING THE WEEK THE CONTRACTOR WILL NOT BE ALLOWED TO STORE ANY CONSTRUCTION MATERIAL, EQUIPMENT OR TOOLS IN ANY WORK ZONE.
8. ALL WORK OUTSIDE THE WORK ZONES SHALL BE PERFORMED DURING NORMAL HOURS (6:00 AM TO 6:00 PM MONDAY THROUGH FRIDAY).
9. WHEN THE CONTRACTOR IS NOT WORKING IN A PARTICULAR WORK ZONE ALL CEILING OPENINGS IN SUCH WORK ZONES SHALL BE COVERED WITH PLASTIC.
10. AT ALL TIMES, ACCESS TO LOBBIES, ELEVATORS AND FIRE STAIRS MUST BE MAINTAINED.
11. PRIOR TO CONSTRUCTION THE CONTRACTOR SHALL MEET WITH THE PORT AUTHORITY ENGINEER TO REVIEW THE STAGING AND PROTECTIVE BARRIER REQUIREMENTS.

STAGING PLAN SYMBOLS

WORK ZONE NUMBER 1.

WORK ZONE NUMBER 2.

WORK ZONE NUMBER 3.

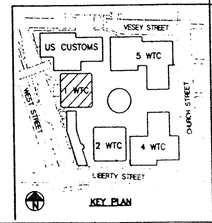

KEY PLAN

Sheet of

THE PORT AUTHORITY OF NY & NJ

Joseph R. Loring & Associates, Inc.

consulting engineers

One Pennsylvania Plaza
New York, New York 10119-0045
Tel: (212) 563-7400
Fax: (212) 563-7382

SCR Design Organization, Inc.
architects
305 EAST 46 STREET
NEW YORK, N.Y. 10017
TEL: (212) 421-5445

No.	Date	Revision	Approved
1	6/24/98	AS BID/CONFORMED DWG. TO ADDENDA #1	DC

Engineering Department
Design Division

The World Trade Center

Title

TOWER 1 FLOOR 44 SKYLOBBY STAGING PLAN

This drawing subject to conditions in contract. All inventions, ideas, designs and methods herein are reserved to Port Authority and may not be used without its written consent.

Designed by	Drawn by	JRLA JOB No
	J.B.	4565.000
Date	Checked by	Scale
4/27/98		3/32"=1'-0"

Contract Number: WTC-857.090

Drawing Number: A-4